©2009 Vierbicher Associates, Inc.

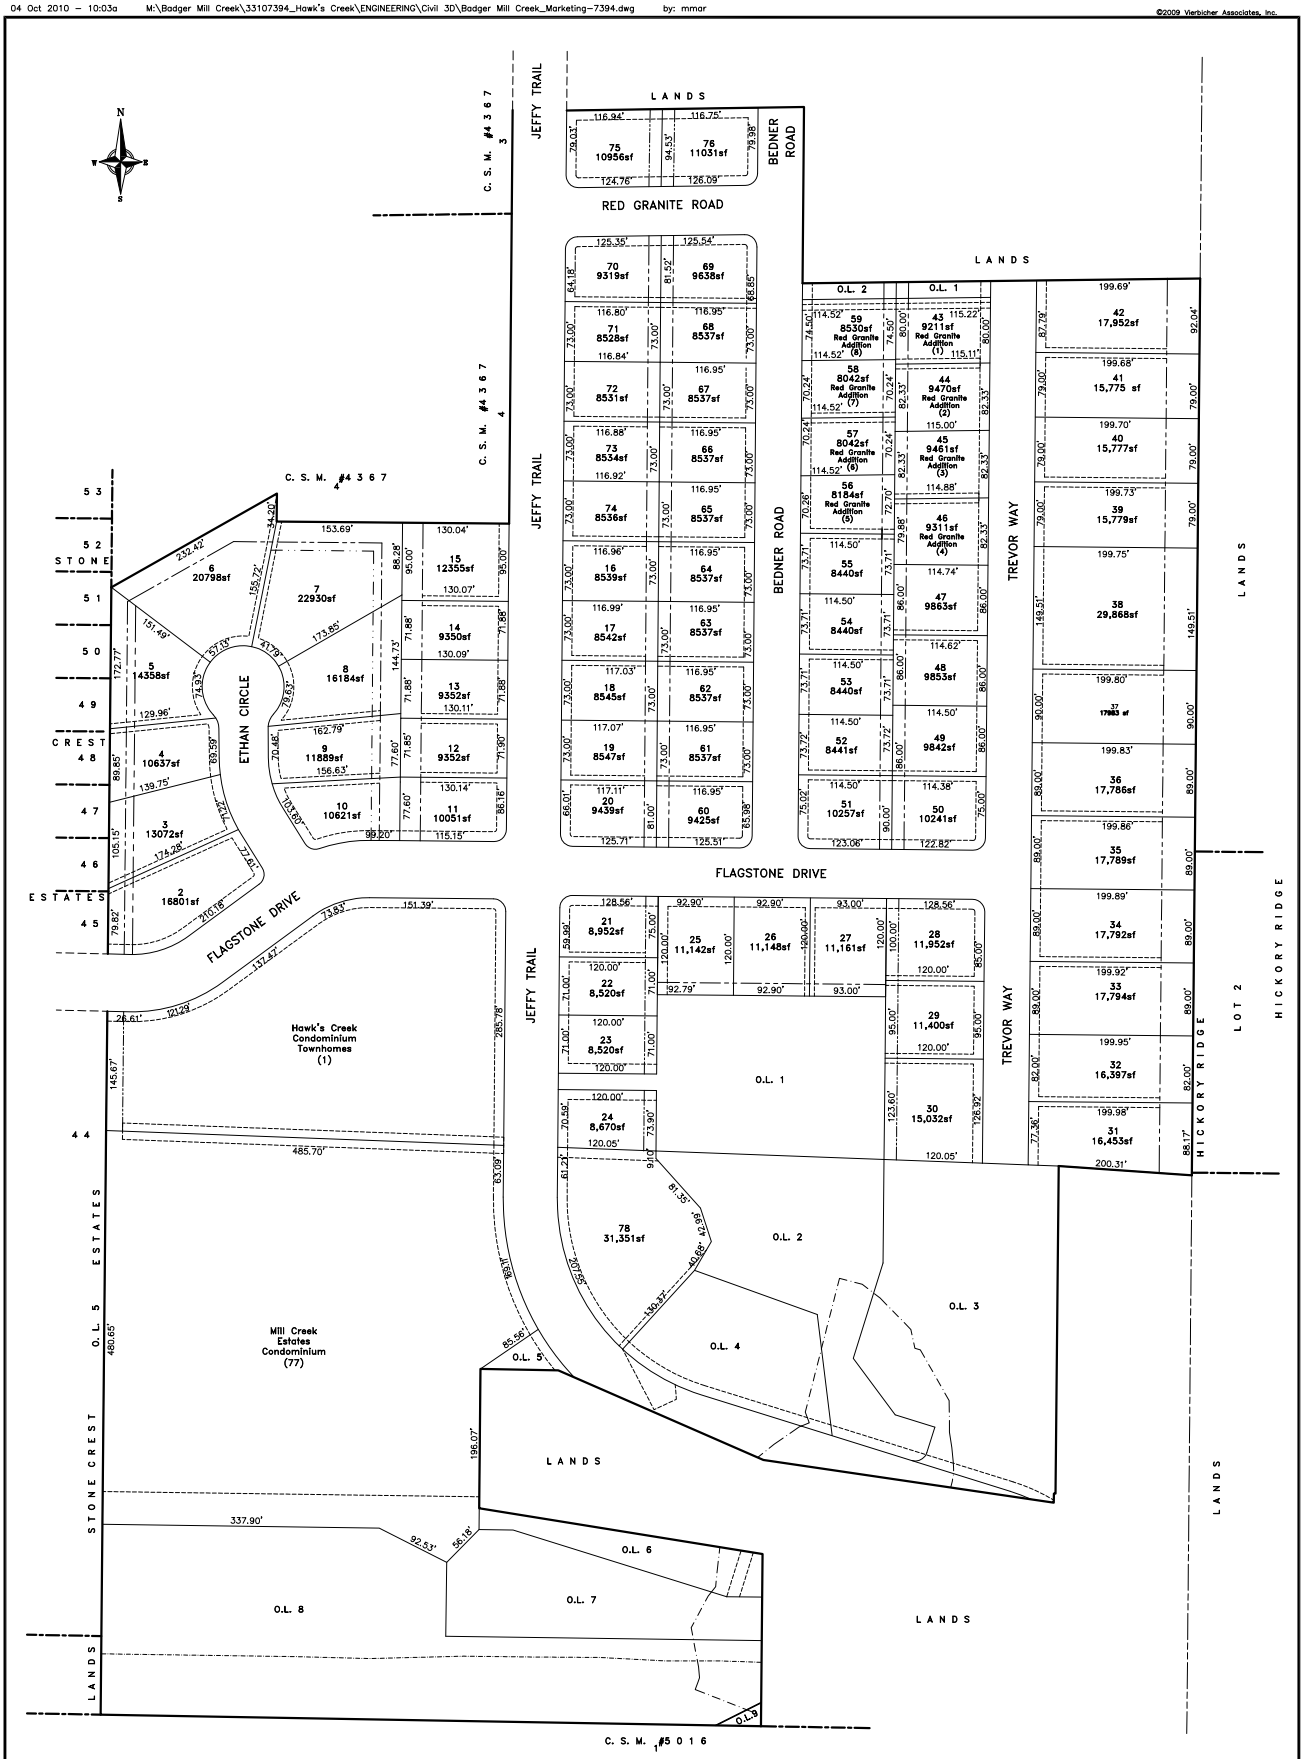

SHEET 1 OF 1	DWG. NO.	CAD FILE / FIELD BOOK Badger Mill Creek Marketing	REVISIONS
		PROJECT NO. 33107394	NO. DATE REMARKS
		DRAWN MMAR	
		SCALE 1"=70' (24"x36")	
		CHECKED DGJJ	
		DATE October 04, 2010	

HAWK'S CREEK DEVELOPMENT

vierbicher
planners | engineers | advisors
REEDSBURG - MADISON - PRAIRIE DU CHIEN
999 Fourier Drive, Suite 201 Madison, Wisconsin 53717
Phone: (608) 826-0532 Fax: (608) 826-0530